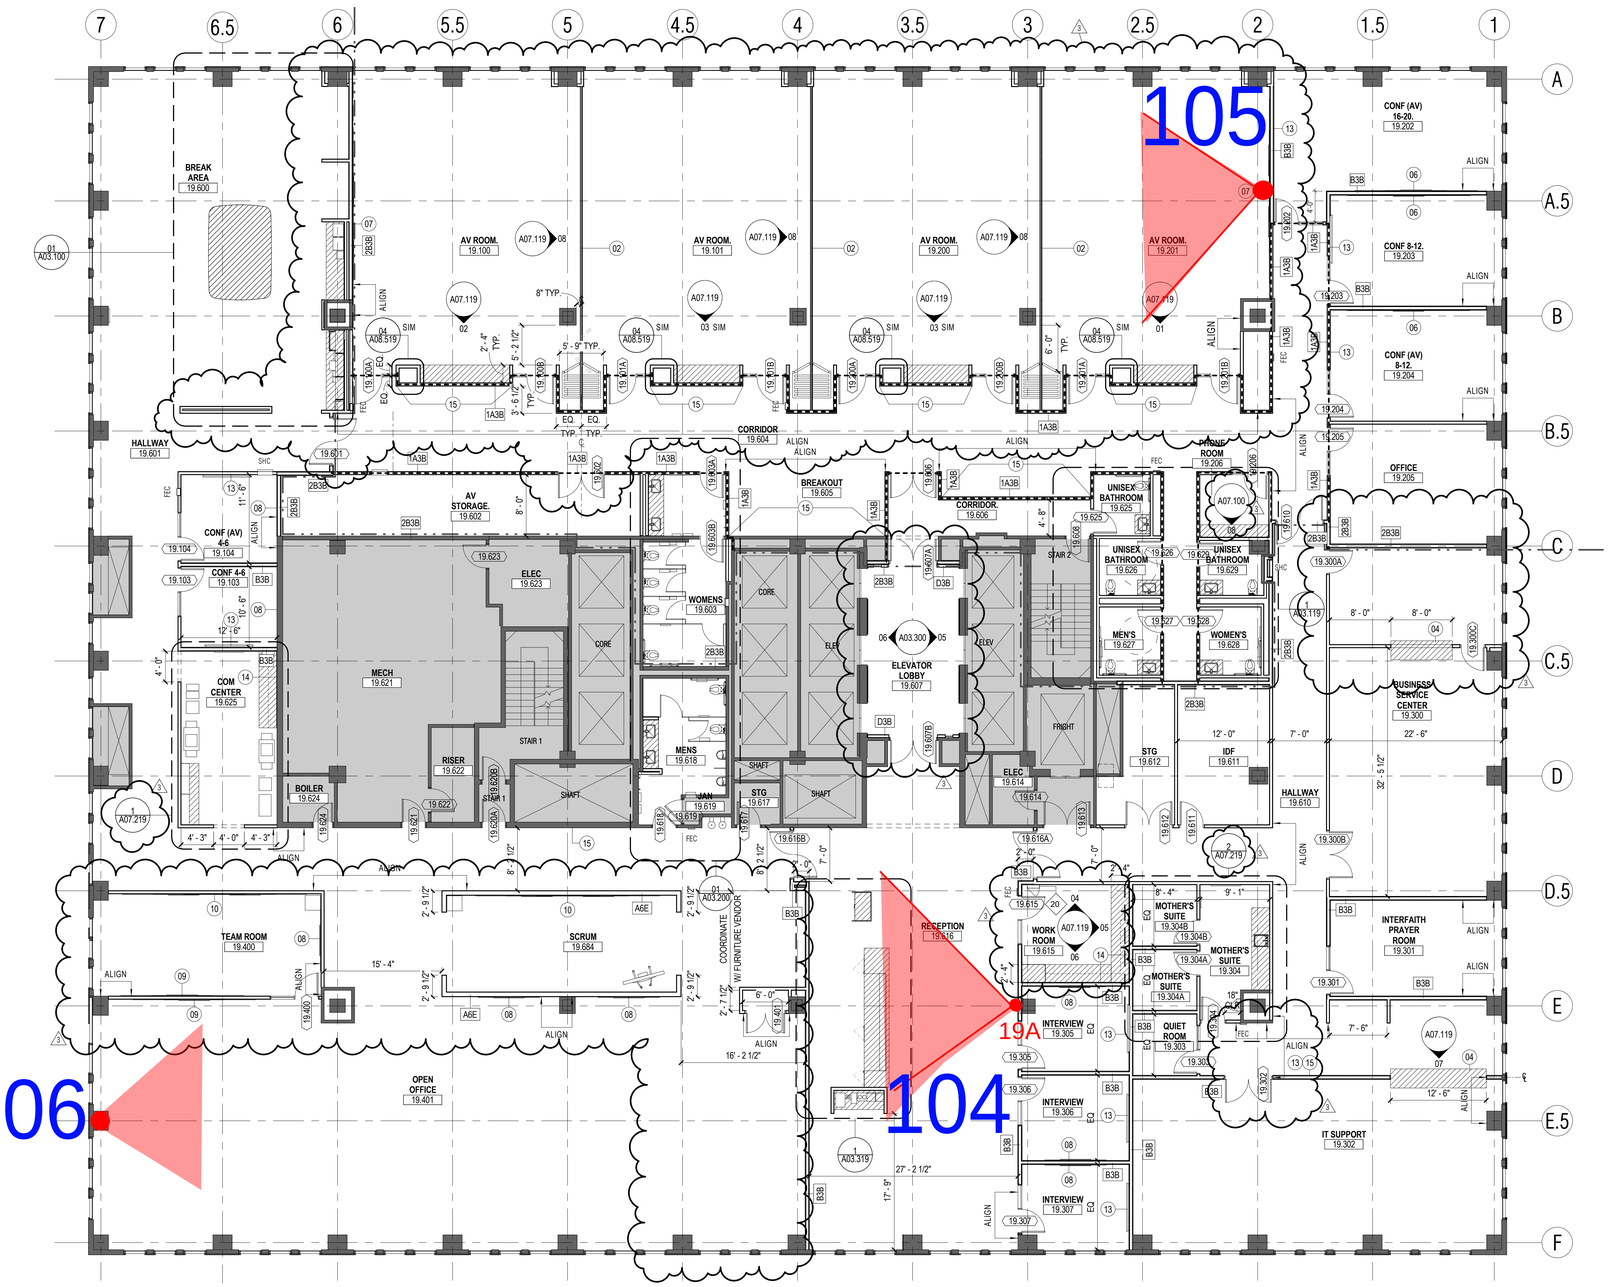


SHEET NOTES

02 FULL HT OPERABLE PARTITION. REFER TO SHEET A10.201 FOR DETAILS AND ADDITIONAL INFORMATION.
04 AUTOMATIC ROLL UP COUNTER DOOR AT THESE LOCATIONS. SEE SECTION FOR ADDITIONAL INFORMATION.
06 MARKERBOARD - 2 PANELS W/ CHAIR RAIL. SEE ELEVATION A07.100 - 02. PROVIDE BACKING AS REQUIRED.
07 MARKERBOARD - 3 PANELS W/ CHAIR RAIL. SEE ELEVATION A07.100 - 03. PROVIDE BACKING AS REQUIRED.
08 MARKERBOARD - 1 PANEL. SEE ELEVATION A07.100 - 04. PROVIDE BACKING AS REQUIRED.
09 MARKERBOARD - 2 PANELS. SEE ELEVATION A07.100 - 05. PROVIDE BACKING AS REQUIRED.
10 MARKERBOARD - 3 PANELS. SEE ELEVATION A07.100 - 06. PROVIDE BACKING AS REQUIRED.
13 AV WALL - SEE A07.100 - 07.
14 PROVIDE HEAVY GAUGE FLAT STRAP BAKCING FOR WALL MOUNTED UPPER CABINETS.
15 PROVIDE BACKING AS REQUIRED FOR SIGNAGE/ GRAPHIC. COORDINATE WITH SIGN VENDOR FOR EXTENT OF WORK.

GENERAL NOTES

A. SEE A00 SHEET SERIES FOR SYMBOLS, ABBREVIATIONS, GENERAL NOTES & TYPICAL MOUNTING LOCATIONS, HEIGHTS AND ALIGNMENTS.
B. GC TO VERIFY LIMITS OF DEMOLITION SCOPE WITH NEW CONSTRUCTION SCOPE PRIOR TO COMMENCING WORK.
C. SEE CONSULTANT AND VENDOR DRAWINGS FOR RELATED SCOPE OF WORK AND ADDITIONAL INFORMATION. ARCHITECTURAL DRAWINGS TAKE PRECEDENCE ON LOCATION OF DEVICES.
D. ALL PARTITIONS TO BE TYPE A3B, U.O.N. ALL FURRED OUT PARTITIONS TO BE D3B, U.O.N.
E. SEE SHEET A08.100 FOR PARTITIONS TYPES.
F. LOCATE THE HINGE SIDE OF DOOR OPENINGS IN PARTITIONS NOT DIMENSIONED 4" FROM ADJACENT PERPENDICULAR PARTITIONS.
G. CONTRACTOR SHALL PROVIDE NON-COMBUSTIBLE BACKING FOR ALL WALL MOUNTED EQUIPMENT, WHITEBOARDS & MILLWORK.
H. PROVIDE LEVEL 4 FINISH AT WALLS U.O.N. ALL NEW GYP. BD. WALLS, CEILINGS AND SOFFITS WITH ACCENT COLOR PAINT OR GRAPHICS TO RECEIVED A LEVEL 5 FINISH, U.O.N.
I. ALL DIMENSIONS ARE BASED OFF OF THE FACE OF FINISH OR GRIDLINES. MAINTAIN DIMENSIONS MARKED AS CLEAR. ALLOW FOR THICKNESSES OR MOUNTING OF FINISHES. GC TO VERIFY VALIDITY OF GRIDLINES IN FIELD AND ADVISE ARCHITECT OF ANY VARIANCES.
J. ALL NEW PENETRATIONS AND OPENINGS IN THE BUILDING ENVELOPE SHALL BE SEALED TO LIMIT INFILTRATION AND EXFILTRATION. PATCH WATERPROOFING TO MAINTAIN WATER TIGHT BUILDING ENVELOPE.
K. COORDINATE AND ALIGN ALL ACCESS PANELS WITH NEW CONSTRUCTION. WHERE ACCESS PANELS CONFLICT WITH CONSTRUCTION, RELOCATE PANELS AS REQUIRED. VERIFY LAYOUT WITH ARCHITECT PRIOR TO INSTALLATION.
L. HEAD OF ALL GYP. BD. WALLS AND SOFFITS TO BE CLEANLY TERMINATED AT DECK IN EXPOSED CEILING LOCATIONS, U.O.N. THERE SHALL BE NO VISIBLE GAP THROUGH WALL.

LEGEND

- AREA NIC
- (E) PARTITION TO REMAIN
- (N) PARTITION
- 1 HOUR RATED PARTITION
- 2 HOUR RATED PARTITION
- MILLWORK
- FEC — FIRE EXTINGUISHER CABINET
- SHC — STANDPIPE HOSE CONNECTION

amazon
525 MARKET STREET, SAN FRANCISCO, CA

Gensler
2 Harrison Street
Suite 400
San Francisco, CA 94105
United States
Tel 415.433.3700
Fax 415.836.4599

△	Date	Description
1	10.20.2017	ISSUE FOR PERMIT AND BID
3	12.14.2017	BULLETIN #1-ISSUE FOR CONSTRUCTION

Seal / Signature

Project Name
AMAZON SFO28

Project Number
01.2866.000


Description
CONSTRUCTION PLAN - LEVEL 19

Scale
1/8" = 1'-0" Ref North

A02.219

© 2015 Gensler

12/11/2017 2:10:07 PM \\gensler.net\Projects\Revit\Jsen\Models\24364\Interiors_01.2866.000 - Amazon_Phys_VRiveshyukhen@gensler.com.rvt

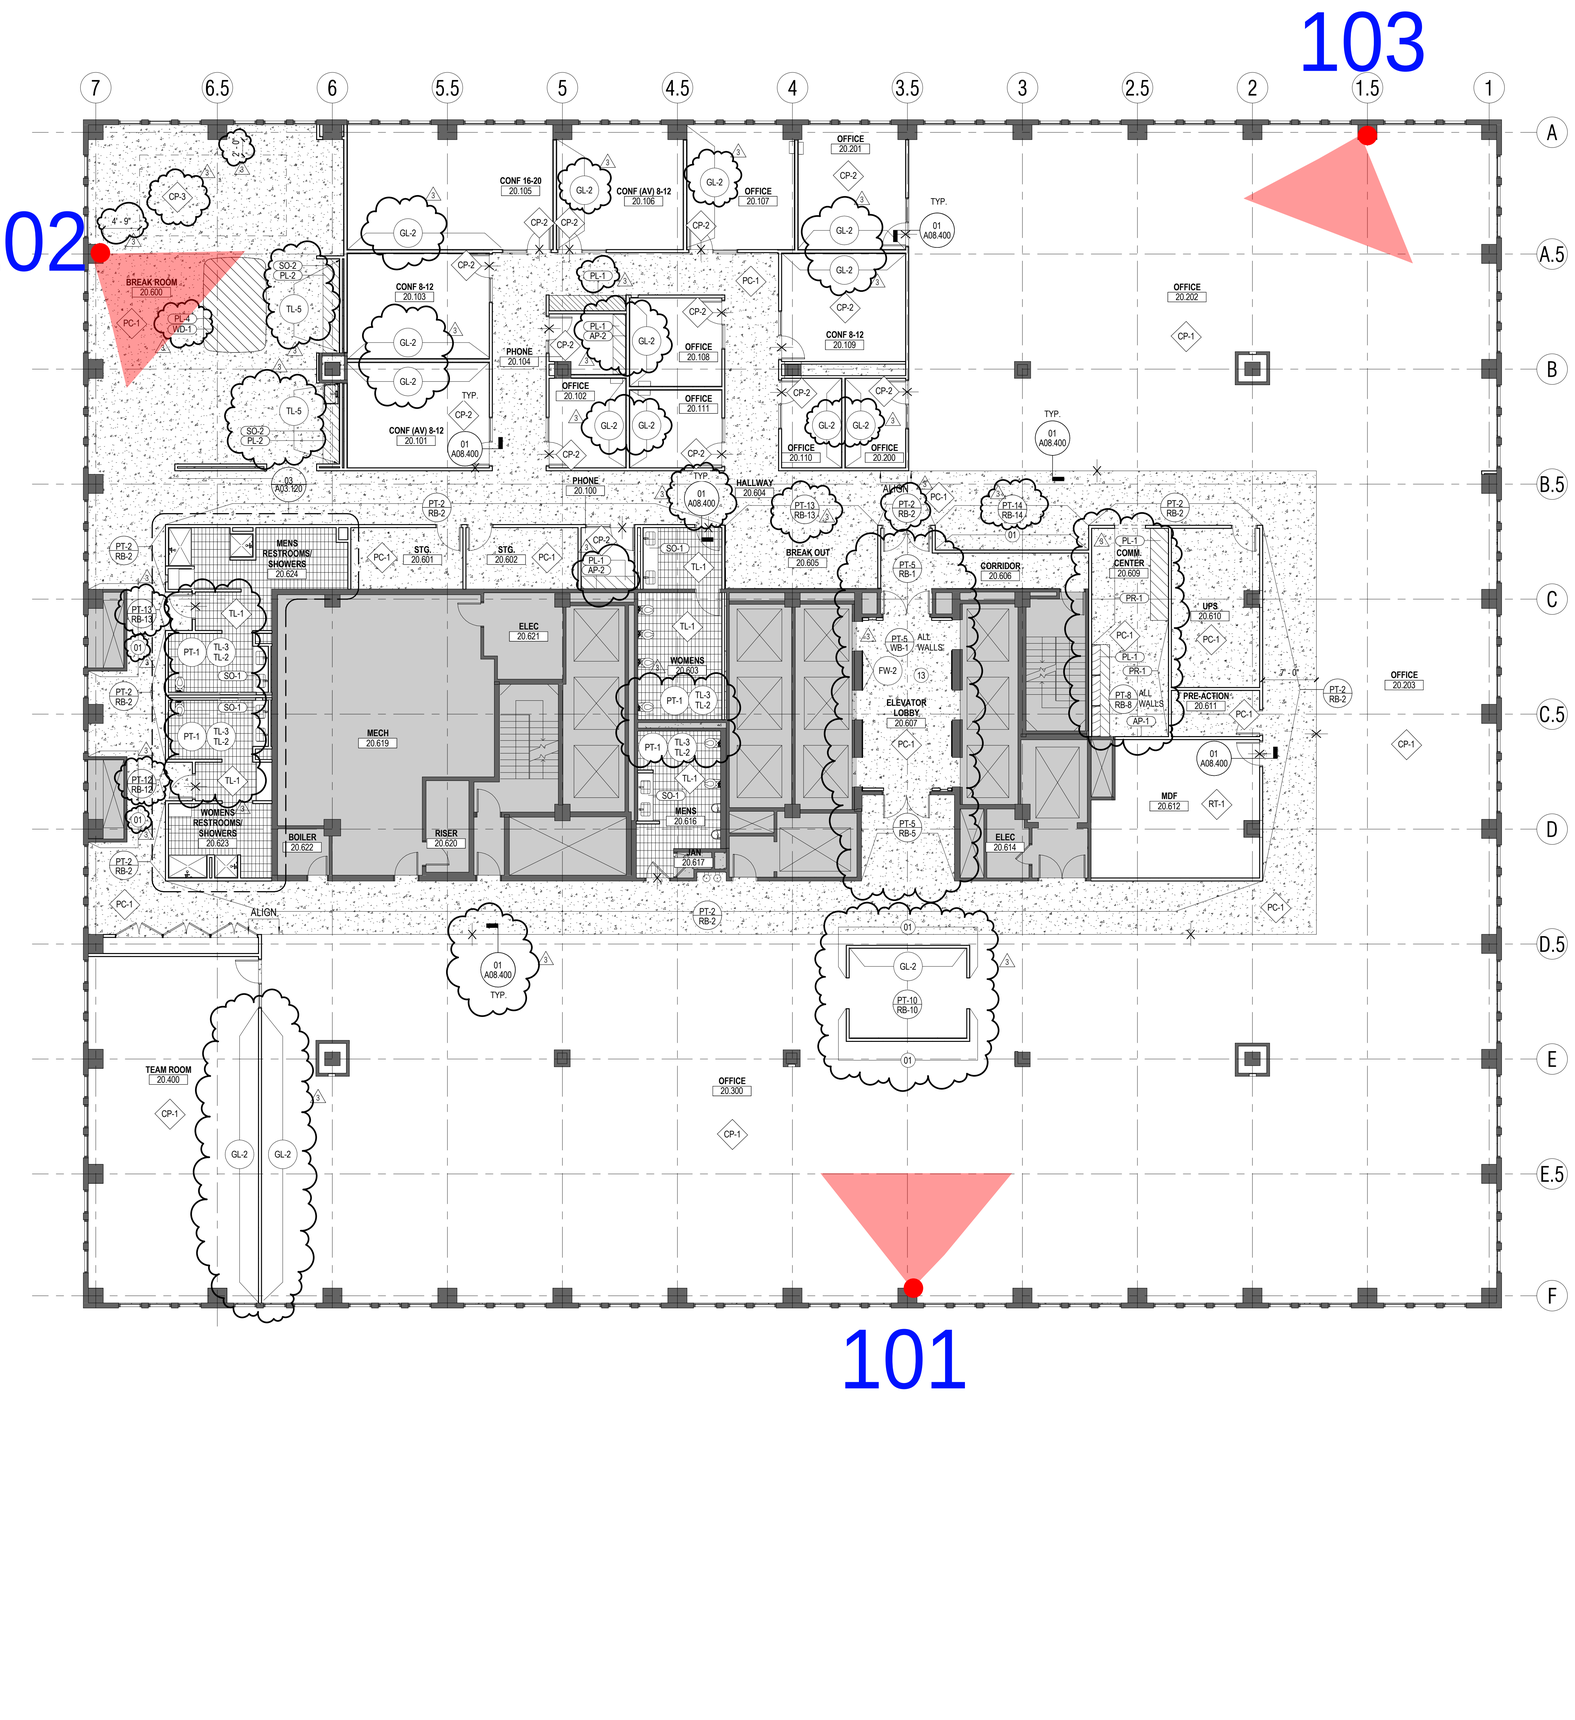

SHEET NOTES

01 LEVEL 5 FINISH AT THIS WALL
13 ELEVATOR DOORS AND FRAMES TO BE PAINTED PT-7.

GENERAL NOTES

A. SEE A00 SHEET SERIES FOR SYMBOLS, ABBREVIATIONS, GENERAL NOTES & TYPICAL MOUNTING LOCATIONS, HEIGHTS AND ALIGNMENTS.
B. ENSURE SURFACES TO RECEIVE FINISHES ARE CLEAN, TRUE AND FREE OF IRREGULARITIES. DO NOT PROCEED WITH WORK UNTIL UNSATISFACTORY CONDITIONS HAVE BEEN CORRECTED.
C. SEE CONSULTANT AND VENDOR DRAWINGS FOR RELATED SCOPE OF WORK AND ADDITIONAL INFORMATION. ARCHITECTURAL DRAWINGS TAKE PRECEDENCE ON LOCATION OF DEVICES.
D. ALL WALLS, SOFFITS AND GYP. BD. CEILINGS TO BE PAINTED PT-1 U.O.N.; ALL WALL BASE TO BE RB-1, U.O.N.
E. ALL GYP. BD. CEILINGS AND SOFFITS TO BE PAINTED, FINISH TO BE FLAT, U.O.N. ALL PARTITIONS TO BE PAINTED, FINISH TO BE EGGSHELL, U.O.N.
F. SEE FLOOR TRANSITION SHEET FOR TYPICAL TRANSITION DETAILS.
G. COORDINATE WALL AND WINDOW FILM GRAPHICS WITH OWNER AND/OR OWNER'S CONSULTANT.
H. SEE INTERIOR ELEVATIONS, SECTIONS AND DETAILS FOR ADDITIONAL FINISH INFORMATION.
I. PAINT ALL DOORS AND DOOR FRAMES TO MATCH ADJACENT WALLS, TYP. U.O.N. PROVIDE SATIN FINISH U.O.N. (SPLIT FINISH AT CORE DOORS)
J. PAINTERS SHALL BE RESPONSIBLE FOR THE REMOVAL OF HARDWARE, OUTLET COVERS, SWITCHES, ETC. PRIOR TO PAINTING AND REINSTALLATION OF THE SAME AFTER PAINTING.
K. ALL EXPOSED STRUCTURAL STEEL INCLUDING BUT NOT LIMITED TO: COLUMNS, BEAMS, BRACES, ETC. TO BE PAINTED PT-1 U.O.N.
L. ALL EXPOSED DUCTWORK, CONDUIT, AND MISC. EQUIPMENT TO BE PAINTED PT-1 U.O.N.
M. PROVIDE (COLOR OPTIONS - SELECT APPROPRIATE PER PROJECT) DEVICES AND MATCHING COVER PLATES FOR ALL SWITCHES, RECEPTACLES, THERMOSTATS, TELEPHONE AND DATA OUTLETS, U.O.N.

LEGEND

- WALL FINISH TAG / BASE FINISH TAG
- EXTENT OF FINISH TYP.
- WALL FINISH TAG
- SPECIAL FINISH/MILLWORK TAG
- FLOOR FINISH TAG
- CEILING FINISH TAG
- CHANGE IN FLOOR FINISH
- POLISHED CONCRETE

amazon

525 MARKET STREET, SAN FRANCISCO, CA

Gensler

2 Harrison Street
Suite 400
San Francisco, CA 94105
United States

Tel 415.433.3700
Fax 415.836.4599

Date	Description
1 10.20.2017	ISSUE FOR PERMIT AND BID
3 12.14.2017	BULLETIN #1-ISSUE FOR CONSTRUCTION

Seal / Signature

Project Name
AMAZON SFO28

Project Number
01.2866.000


Description
FINISH PLAN - LEVEL 20

Scale
1/8" = 1'-0"
Ref North

A02.520

© 2015 Gensler

12/15/2017 3:11:36 PM \\gensler.adf\Projects\Revit\Jax\Models\24644\Interiors - 01.2866.000 - Amazon_Prya_Vlvashyakhae@gensler.com.rvt

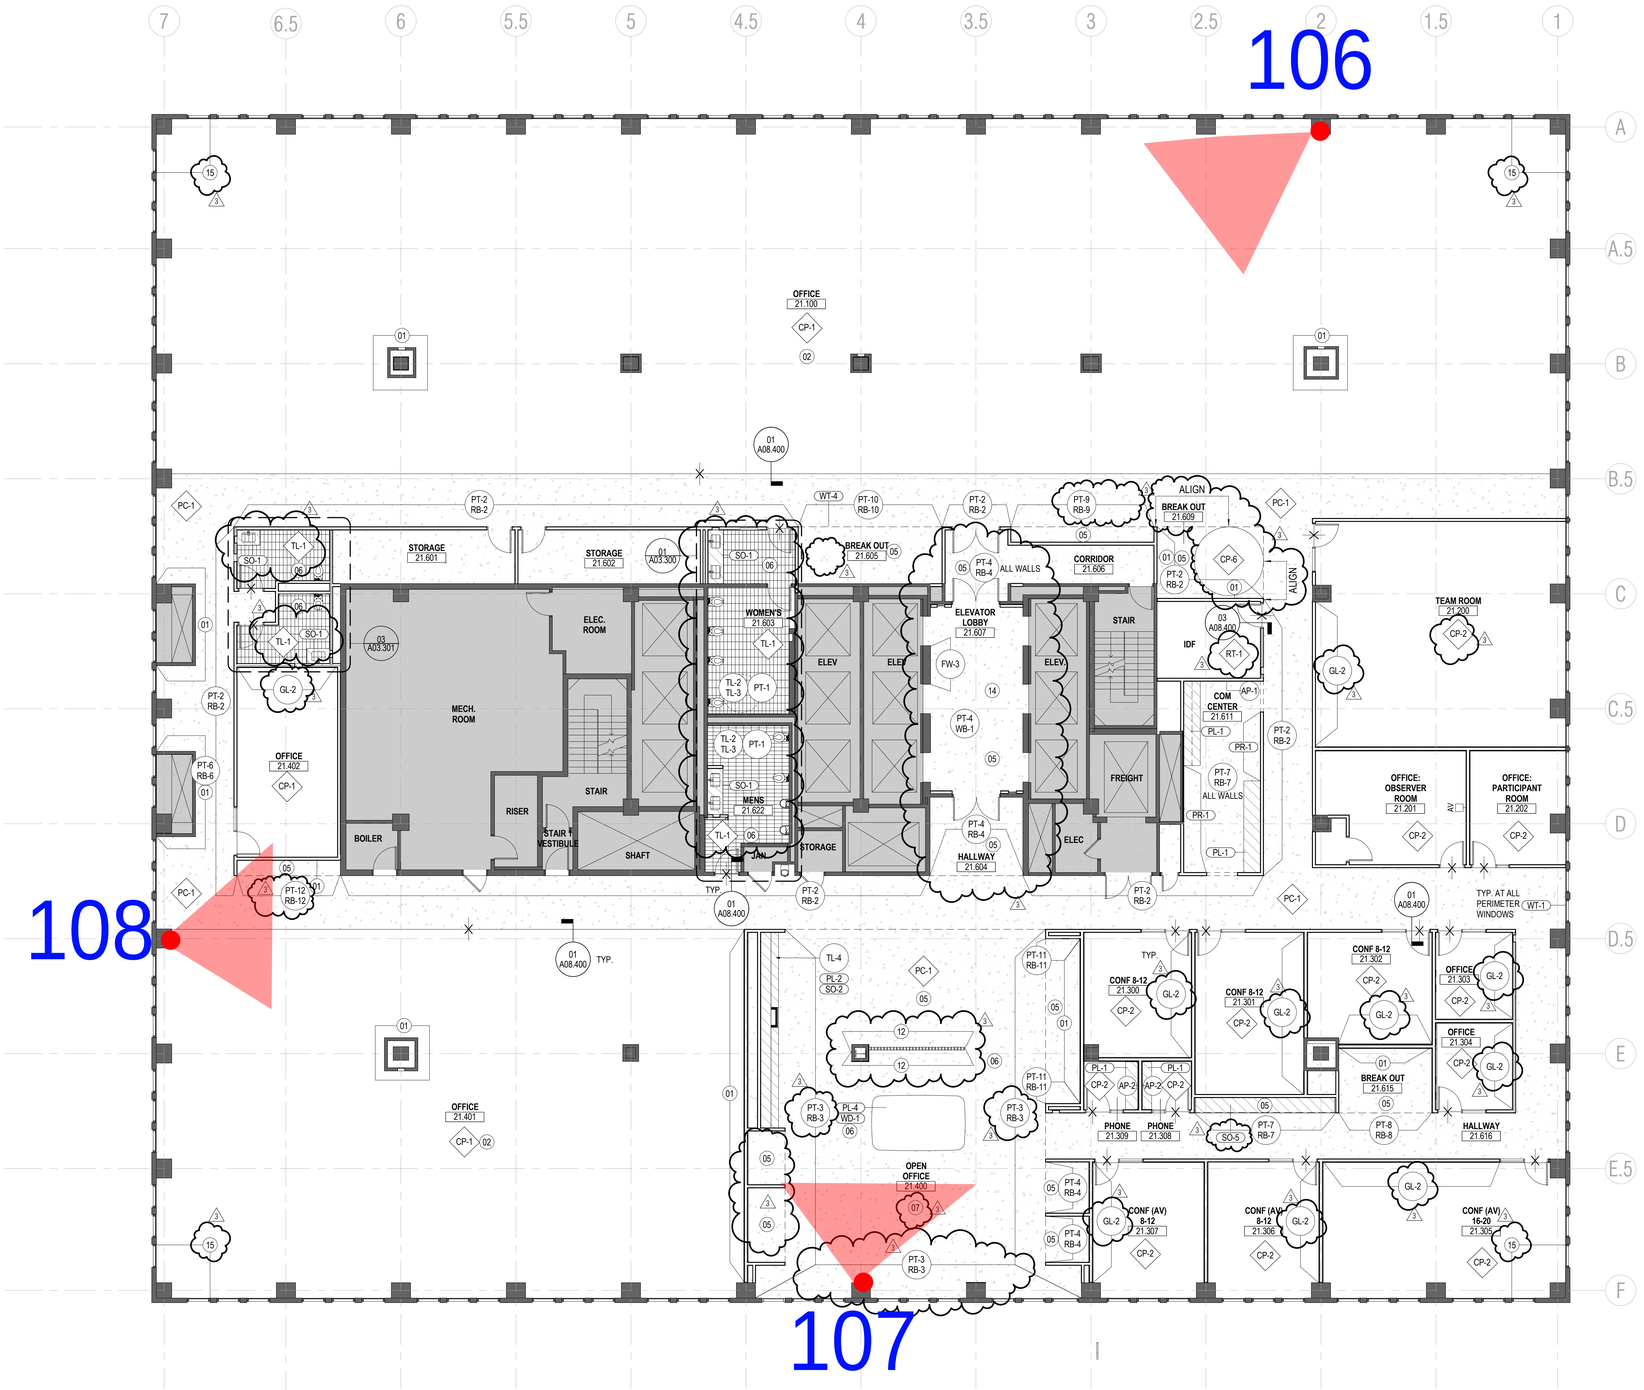

SHEET NOTES

01 LEVEL 5 FINISH AT THIS WALL
02 CLEAN EXISTING FLOORING TO PREP FOR NEW SCHEDULED FLOORING, TYPICAL.
05 DRYWALL CEILING TO BE PAINTED TO MATCH ADJACENT WALL
06 REFER TO SHEETS A03.300, A03.119 AND A03.120 FOR ENLARGED RESTROOM PLANS & FINISHES
07 OPEN DECK AND ALL EQUIPMENT, DUCTS, ETC. TO BE PAINTED TO MATCH WALLS
12 SEE SHEET A03.221 - MILLWORK SCREEN DETAIL - FOR FINISHES
14 ELEVATOR DOORS AND FRAMES TO BE PAINTED PT-26
15 (E) PRE-CAST PERIMETER WALLS TO RECEIVE PT-1 AND RB-24 WALL BASE.

GENERAL NOTES

A. SEE A00 SHEET SERIES FOR SYMBOLS, ABBREVIATIONS, GENERAL NOTES & TYPICAL MOUNTING LOCATIONS, HEIGHTS AND ALIGNMENTS.
B. ENSURE SURFACES TO RECEIVE FINISHES ARE CLEAN, TRUE AND FREE OF IRREGULARITIES. DO NOT PROCEED WITH WORK UNTIL UNSATISFACTORY CONDITIONS HAVE BEEN CORRECTED.
C. SEE CONSULTANT AND VENDOR DRAWINGS FOR RELATED SCOPE OF WORK AND ADDITIONAL INFORMATION. ARCHITECTURAL DRAWINGS TAKE PRECEDENCE ON LOCATION OF DEVICES.
D. ALL WALLS, SOFFITS AND GYP. BD. CEILINGS TO BE PAINTED PT-1 U.O.N.; ALL WALL BASE TO BE RB-1, U.O.N.
E. ALL GYP. BD. CEILINGS AND SOFFITS TO BE PAINTED, FINISH TO BE FLAT, U.O.N. ALL PARTITIONS TO BE PAINTED, FINISH TO BE EGGSHELL, U.O.N.
F. SEE FLOOR TRANSITION SHEET FOR TYPICAL TRANSITION DETAILS.
G. COORDINATE WALL AND WINDOW FILM GRAPHICS WITH OWNER AND/OR OWNER'S CONSULTANT.
H. SEE INTERIOR ELEVATIONS, SECTIONS AND DETAILS FOR ADDITIONAL FINISH INFORMATION.
I. PAINT ALL DOORS AND DOOR FRAMES TO MATCH ADJACENT WALLS, TYP. U.O.N. PROVIDE SATIN FINISH U.O.N. (SPLIT FINISH AT CORE DOORS)
J. PAINTERS SHALL BE RESPONSIBLE FOR THE REMOVAL OF HARDWARE, OUTLET COVERS, SWITCHES, ETC. PRIOR TO PAINTING AND REINSTALLATION OF THE SAME AFTER PAINTING.
K. ALL EXPOSED STRUCTURAL STEEL INCLUDING BUT NOT LIMITED TO: COLUMNS, BEAMS, BRACES, ETC. TO BE PAINTED PT-1 U.O.N.
L. ALL EXPOSED DUCTWORK, CONDUIT, AND MISC. EQUIPMENT TO BE PAINTED PT-1 U.O.N.
M. PERIMETER WALLS TO RECEIVE RB-3 WALL BASE.

LEGEND

XXXX / XXXX — WALL FINISH TAG / BASE FINISH TAG
EXTENT OF FINISH TYP.
XXXX — WALL FINISH TAG
XXXX — SPECIAL FINISH/MILLWORK TAG
XXXX — FLOOR FINISH TAG
XXXX — CEILING FINISH TAG
CHANGE IN FLOOR FINISH
POLISHED CONCRETE

amazon
525 MARKET STREET
SAN FRANCISCO, CA 94105

Gensler
2 Harrison Street
Suite 400
San Francisco, CA 94105
United States
Tel 415.433.3700
Fax 415.836.4599

△	Date	Description
1	11.29.2017	ISSUE FOR PERMIT & BID
3	12.14.2017	ADDENDUM 1 - ISSUE FOR BID REVISIONS

Seal / Signature

Project Name
SFO28

Project Number
01.2866.000

Description
FINISH PLAN - LEVEL 21

Scale
As indicated

A02.721

© 2015 Gensler

\\gensler.ad\Projects\Revit\UserModels\24844\Interiors - 01.2866.000 - SFO28 - Phase 2_Test Fits_Piya_Vinnaykkhan@gensler.com.rvt
12/15/2017 4:37:07 PM



SHEET NOTES

01 LEVEL 5 FINISH AT THIS WALL
02 CLEAN EXISTING FLOORING TO PREP FOR NEW SCHEDULED FLOORING, TYPICAL.
05 DRYWALL CEILING TO BE PAINTED TO MATCH ADJACENT WALL
06 REFER TO SHEETS A03.300, A03.119 AND A03.120 FOR ENLARGED RESTROOM PLANS & FINISHES
07 OPEN DECK AND ALL EQUIPMENT, DUCTS, ETC. TO BE PAINTED TO MATCH WALLS
09 SEE INTERCONNECTING STAIR SET - SHEET A05.225 - STAIR PLANS AND ELEVATIONS - LEVEL 25 - FOR FINISHES
15 (E) PRE-CAST PERIMETER WALLS TO RECEIVE PT-1 AND RB-24 WALL BASE.
16 ELEVATOR DOORS AND FRAMES TO BE PAINTED PT-27

GENERAL NOTES

A. SEE A00 SHEET SERIES FOR SYMBOLS, ABBREVIATIONS, GENERAL NOTES & TYPICAL MOUNTING LOCATIONS, HEIGHTS AND ALIGNMENTS.
B. ENSURE SURFACES TO RECEIVE FINISHES ARE CLEAN, TRUE AND FREE OF IRREGULARITIES. DO NOT PROCEED WITH WORK UNTIL UNSATISFACTORY CONDITIONS HAVE BEEN CORRECTED.
C. SEE CONSULTANT AND VENDOR DRAWINGS FOR RELATED SCOPE OF WORK AND ADDITIONAL INFORMATION. ARCHITECTURAL DRAWINGS TAKE PRECEDENCE ON LOCATION OF DEVICES.
D. ALL WALLS, SOFFITS AND GYP. BD. CEILINGS TO BE PAINTED PT-1 U.O.N.; ALL WALL BASE TO BE RB-2, U.O.N.
E. ALL GYP. BD. CEILINGS AND SOFFITS TO BE PAINTED, FINISH TO BE FLAT, U.O.N. ALL PARTITIONS TO BE PAINTED, FINISH TO BE EGGSHELL, U.O.N.
F. SEE FLOOR TRANSITION SHEET FOR TYPICAL TRANSITION DETAILS.
G. COORDINATE WALL AND WINDOW FILM GRAPHICS WITH OWNER AND/OR OWNER'S CONSULTANT.
H. SEE INTERIOR ELEVATIONS, SECTIONS AND DETAILS FOR ADDITIONAL FINISH INFORMATION.
I. PAINT ALL DOORS AND DOOR FRAMES TO MATCH ADJACENT WALLS, TYP. U.O.N. PROVIDE SATIN FINISH U.O.N. (SPLIT FINISH AT CORE DOORS)
J. PAINTERS SHALL BE RESPONSIBLE FOR THE REMOVAL OF HARDWARE, OUTLET COVERS, SWITCHES, ETC. PRIOR TO PAINTING AND REINSTALLATION OF THE SAME AFTER PAINTING.
K. ALL EXPOSED STRUCTURAL STEEL INCLUDING BUT NOT LIMITED TO: COLUMNS, BEAMS, BRACES, ETC. TO BE PAINTED PT-1 U.O.N.
L. ALL EXPOSED DUCTWORK, CONDUIT, AND MISC. EQUIPMENT TO BE PAINTED PT-1 U.O.N.
M. PERIMETER WALLS TO RECEIVE RB-3 WALL BASE.

LEGEND

XXXX / XXXX — WALL FINISH TAG / BASE FINISH TAG
EXTENT OF FINISH TYP.
XXXX — WALL FINISH TAG
XXXX — SPECIAL FINISH/MILLWORK TAG
XXXX — FLOOR FINISH TAG
XXXX — CEILING FINISH TAG
CHANGE IN FLOOR FINISH
POLISHED CONCRETE

amazon
525 MARKET STREET
SAN FRANCISCO, CA 94105

Gensler
2 Harrison Street
Suite 400
San Francisco, CA 94105
United States
Tel 415.433.3700
Fax 415.836.4599

△	Date	Description
1	11.29.2017	ISSUE FOR PERMIT & BID
3	12.14.2017	ADDENDUM 1 - ISSUE FOR BID REVISIONS

Seal / Signature

Project Name
SFO28

Project Number
01.2866.000


Description
FINISH PLAN - LEVEL 25

Scale
As indicated

A02.725

© 2015 Gensler

12/15/2017 4:37:14 PM \\gensler.ad\Projects\Revit\UserModels\24844\Interiors - 01.2866.000 - SFO28 - Phase 2, Test File_Pya_VVwalyukhan@gensler.com.rvt

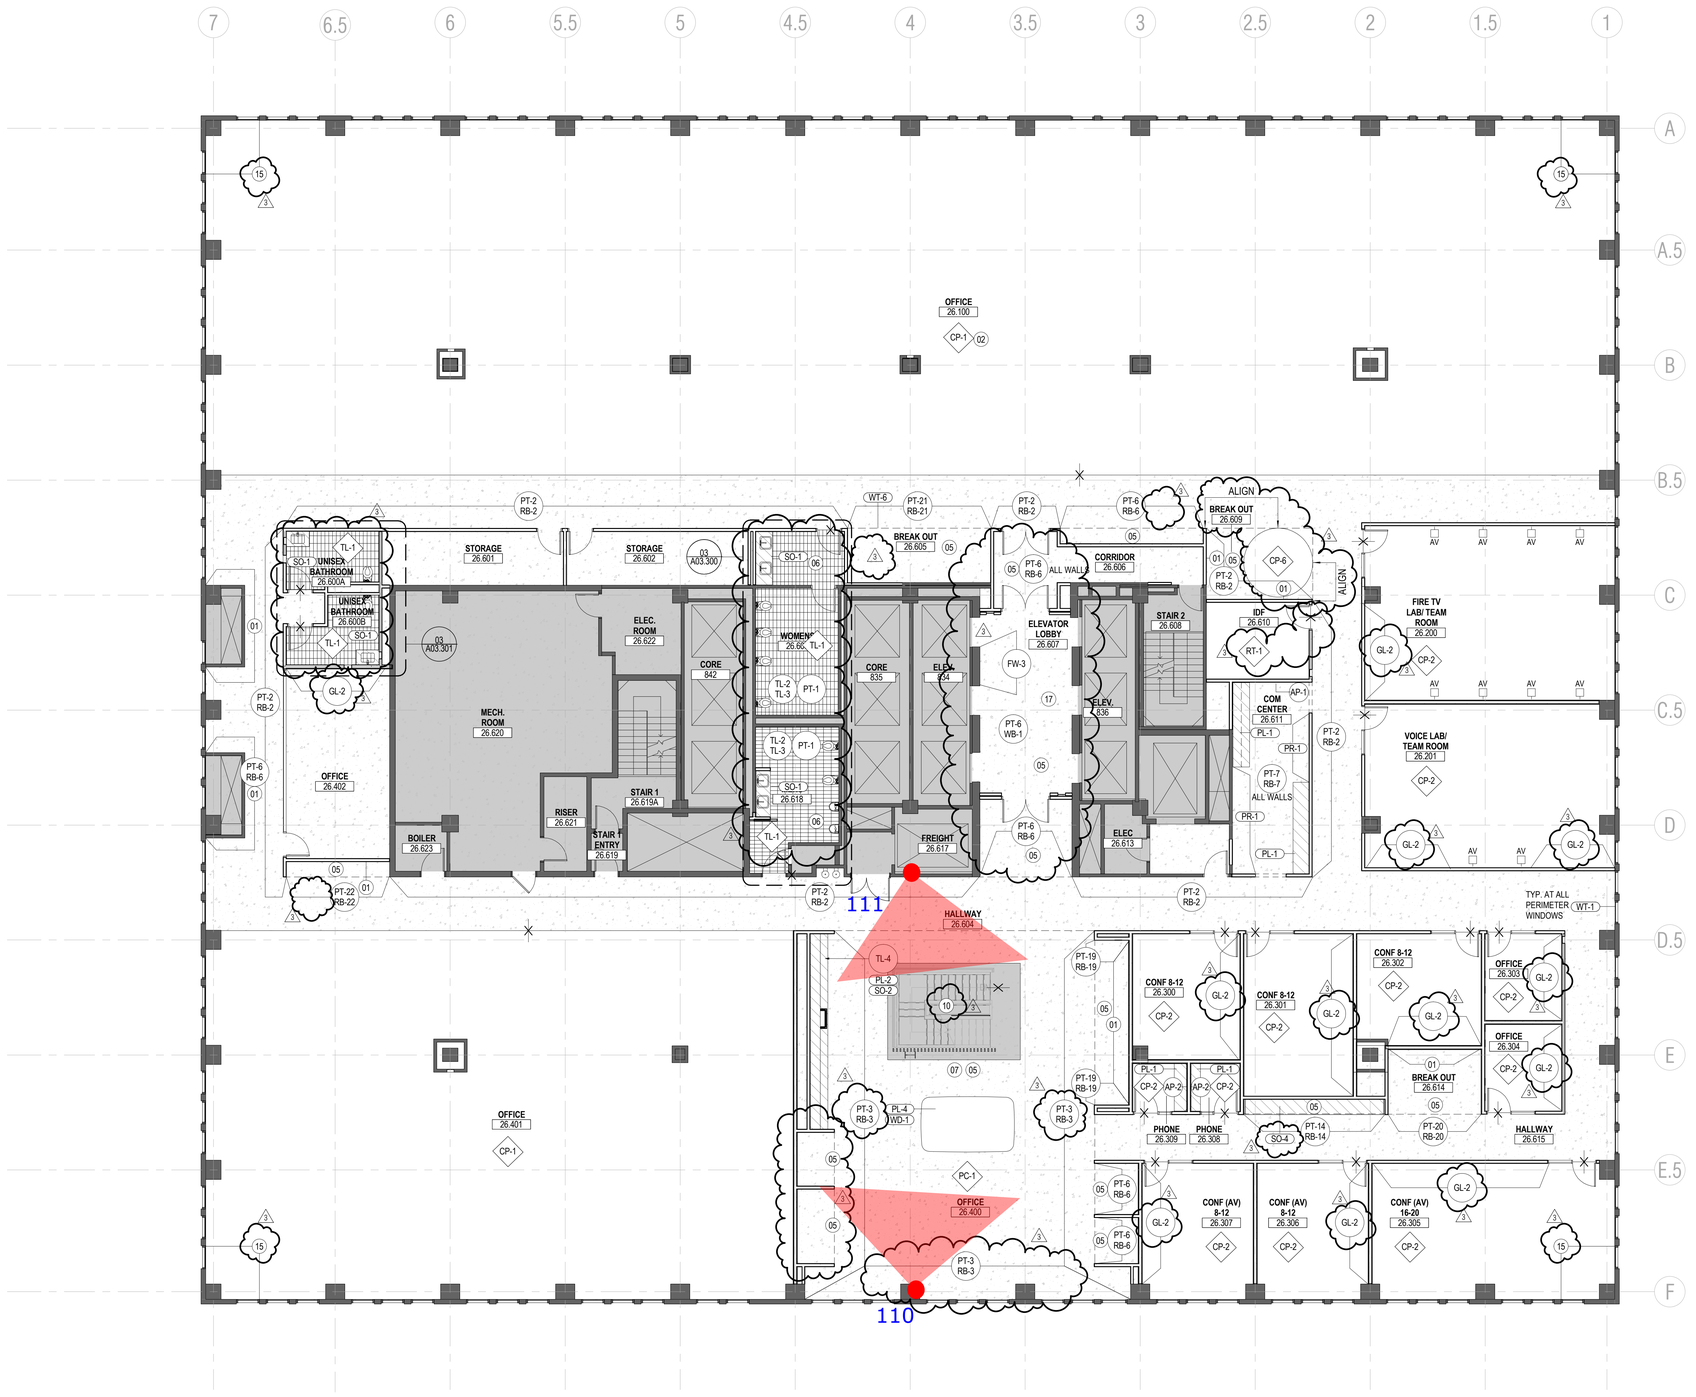

SHEET NOTES

01 LEVEL 5 FINISH AT THIS WALL
02 CLEAN EXISTING FLOORING TO PREP FOR NEW SCHEDULED FLOORING, TYPICAL.
05 DRYWALL CEILING TO BE PAINTED TO MATCH ADJACENT WALL
06 REFER TO SHEETS A03.300, A03.119 AND A03.120 FOR ENLARGED RESTROOM PLANS & FINISHES
07 OPEN DECK AND ALL EQUIPMENT, DUCTS, ETC. TO BE PAINTED TO MATCH WALLS
10 SEE SHEET A05.226 - STAIR PLANS AND ELEVATIONS - LEVEL 26 - FOR FINISHES
15 (E) PRE-CAST PERIMETER WALLS TO RECEIVE PT-1 AND RB-24 WALL BASE.
17 ELEVATOR DOORS AND FRAMES TO BE PAINTED PT-28

GENERAL NOTES

A. SEE A00 SHEET SERIES FOR SYMBOLS, ABBREVIATIONS, GENERAL NOTES & TYPICAL MOUNTING LOCATIONS, HEIGHTS AND ALIGNMENTS.
B. ENSURE SURFACES TO RECEIVE FINISHES ARE CLEAN, TRUE AND FREE OF IRREGULARITIES. DO NOT PROCEED WITH WORK UNTIL UNSATISFACTORY CONDITIONS HAVE BEEN CORRECTED.
C. SEE CONSULTANT AND VENDOR DRAWINGS FOR RELATED SCOPE OF WORK AND ADDITIONAL INFORMATION. ARCHITECTURAL DRAWINGS TAKE PRECEDENCE ON LOCATION OF DEVICES.
D. ALL WALLS, SOFFITS AND GYP. BD. CEILINGS TO BE PAINTED PT-1 U.O.N.; ALL WALL BASE TO BE RB-2, U.O.N.
E. ALL GYP. BD. CEILINGS AND SOFFITS TO BE PAINTED, FINISH TO BE FLAT, U.O.N. ALL PARTITIONS TO BE PAINTED, FINISH TO BE EGGSHELL, U.O.N.
F. SEE FLOOR TRANSITION SHEET FOR TYPICAL TRANSITION DETAILS.
G. COORDINATE WALL AND WINDOW FILM GRAPHICS WITH OWNER AND/OR OWNER'S CONSULTANT.
H. SEE INTERIOR ELEVATIONS, SECTIONS AND DETAILS FOR ADDITIONAL FINISH INFORMATION.
I. PAINT ALL DOORS AND DOOR FRAMES TO MATCH ADJACENT WALLS, TYP. U.O.N. PROVIDE SATIN FINISH U.O.N. (SPLIT FINISH AT CORE DOORS)
J. PAINTERS SHALL BE RESPONSIBLE FOR THE REMOVAL OF HARDWARE, OUTLET COVERS, SWITCHES, ETC. PRIOR TO PAINTING AND REINSTALLATION OF THE SAME AFTER PAINTING.
K. ALL EXPOSED STRUCTURAL STEEL INCLUDING BUT NOT LIMITED TO: COLUMNS, BEAMS, BRACES, ETC. TO BE PAINTED PT-1 U.O.N.
L. ALL EXPOSED DUCTWORK, CONDUIT, AND MISC. EQUIPMENT TO BE PAINTED PT-1 U.O.N.
M. PERIMETER WALLS TO RECEIVE RB-3 WALL BASE.

LEGEND

XXXX / XXXX — WALL FINISH TAG / BASE FINISH TAG
EXTENT OF FINISH TYP.
XXXX — WALL FINISH TAG
XXXX — SPECIAL FINISH/MILLWORK TAG
XXXX — FLOOR FINISH TAG
XXXX — CEILING FINISH TAG
CHANGE IN FLOOR FINISH
POLISHED CONCRETE

amazon
525 MARKET STREET
SAN FRANCISCO, CA 94105

Gensler
2 Harrison Street
Suite 400
San Francisco, CA 94105
United States
Tel 415.433.3700
Fax 415.836.4599

△	Date	Description
1	11.29.2017	ISSUE FOR PERMIT & BID
3	12.14.2017	ADDENDUM 1 - ISSUE FOR BID REVISIONS

Seal / Signature

Project Name
SFO28

Project Number
01.2866.000

Description
FINISH PLAN - LEVEL 26

Scale
NOT TO SCALE

A02.726

© 2015 Gensler

\\gensler.ad\Projects\Revit\UserModels\24844\Interiors - 01.2866.000 - SFO28 - Phase 2_Test File_Pya_Vinaityukhan@gensler.com.rvt
12/15/2017 4:37:18 PM



SHEET NOTES

01 LEVEL 5 FINISH AT THIS WALL
05 DRYWALL CEILING TO BE PAINTED TO MATCH ADJACENT WALL
07 OPEN DECK AND ALL EQUIPMENT, DUCTS, ETC. TO BE PAINTED TO MATCH WALLS
11 SEE INTERCONNECTING STAIR SET - SHEET A05.227 - STAIR PLANS AND ELEVATIONS - LEVEL 27 - FOR FINISHES
15 (E) PRE-CAST PERIMETER WALLS TO RECEIVE PT-1 AND RB-24 WALL BASE.

GENERAL NOTES

A. SEE A00 SHEET SERIES FOR SYMBOLS, ABBREVIATIONS, GENERAL NOTES & TYPICAL MOUNTING LOCATIONS, HEIGHTS AND ALIGNMENTS.
B. ENSURE SURFACES TO RECEIVE FINISHES ARE CLEAN, TRUE AND FREE OF IRREGULARITIES. DO NOT PROCEED WITH WORK UNTIL UNSATISFACTORY CONDITIONS HAVE BEEN CORRECTED.
C. SEE CONSULTANT AND VENDOR DRAWINGS FOR RELATED SCOPE OF WORK AND ADDITIONAL INFORMATION. ARCHITECTURAL DRAWINGS TAKE PRECEDENCE ON LOCATION OF DEVICES.
D. ALL WALLS, SOFFITS AND GYP. BD. CEILINGS TO BE PAINTED PT-1 U.O.N.; ALL WALL BASE TO BE RB-2, U.O.N.
E. ALL GYP. BD. CEILINGS AND SOFFITS TO BE PAINTED, FINISH TO BE FLAT, U.O.N. ALL PARTITIONS TO BE PAINTED, FINISH TO BE EGGSHELL, U.O.N.
F. SEE FLOOR TRANSITION SHEET FOR TYPICAL TRANSITION DETAILS.
G. COORDINATE WALL AND WINDOW FILM GRAPHICS WITH OWNER AND/OR OWNER'S CONSULTANT.
H. SEE INTERIOR ELEVATIONS, SECTIONS AND DETAILS FOR ADDITIONAL FINISH INFORMATION.
I. PAINT ALL DOORS AND DOOR FRAMES TO MATCH ADJACENT WALLS, TYP. U.O.N. PROVIDE SATIN FINISH U.O.N. (SPLIT FINISH AT CORE DOORS)
J. PAINTERS SHALL BE RESPONSIBLE FOR THE REMOVAL OF HARDWARE, OUTLET COVERS, SWITCHES, ETC. PRIOR TO PAINTING AND REINSTALLATION OF THE SAME AFTER PAINTING.
K. ALL EXPOSED STRUCTURAL STEEL INCLUDING BUT NOT LIMITED TO: COLUMNS, BEAMS, BRACES, ETC. TO BE PAINTED PT-1 U.O.N.
L. ALL EXPOSED DUCTWORK, CONDUIT, AND MISC. EQUIPMENT TO BE PAINTED PT-1 U.O.N.
M. PERIMETER WALLS TO RECEIVE RB-3 WALL BASE.

LEGEND

XXXX / XXXX — WALL FINISH TAG / BASE FINISH TAG
EXTENT OF FINISH TYP.
XXXX — WALL FINISH TAG
XXXX — SPECIAL FINISH/MILLWORK TAG
XXXX — FLOOR FINISH TAG
XXXX — CEILING FINISH TAG
CHANGE IN FLOOR FINISH
POLISHED CONCRETE

amazon

525 MARKET STREET
SAN FRANCISCO, CA 94105

Gensler
2 Harrison Street
Suite 400
San Francisco, CA 94105
United States
Tel 415.433.3700
Fax 415.836.4599

△	Date	Description
1	11.29.2017	ISSUE FOR PERMIT & BID
3	12.14.2017	ADDENDUM 1 - ISSUE FOR BID REVISIONS

Seal / Signature

Project Name
SFO28

Project Number
01.2866.000

Description
FINISH PLAN - LEVEL 27

Scale
As indicated


A02.727

© 2015 Gensler


12/15/2017 4:37:26 PM \\gensler.ad\Projects\Revit\UserModels\24844\Interiors - 01.2866.000 - SFO28 - Phase 2_Test File_Pyja_Vlwadyka\an@gensler.com.rvt

1. EXISTING STAIRS CONNECTING LEVEL 25, 26, 27 AND ASSOCIATED STUCTURE TO REMAIN. EXISTING 2 HOUR WALLS TO BE DEMOLISHED.
2. AREA OF VERTICAL OPENING BETWEEN STORIES DOES NOT EXCEED TWICE THE HORIZONTAL PROJECTED AREA OF THE STAIRWAY OR RAMP AND THE OPENING IS PROTECTED BY A DRAFT CURTAIN AND CLOSELY SPACED SPRINKLERS IN ACCORDANCE WITH NFPA 13, PER 1019.3.4
3. HANDRAILS SHALL BE PROVIDED ON BOTH SIDES OF STAIRS PER 11B-505.2. HANDRAILS SHALL BE CONTINUOUS WITHIN THE FULL LENGHT OF EASH STAIR FLIGHT.
4. TOP OF GRIPPING SURFACES OF HANDRAILS SHALL BE BETWEEN 34" AND 38" MAX VERTICALLY ABOVE WALKING SURFACES PER 11B-505.4
5. CROSS SECTION OF HANDRAIL TO COMPLY WITH 11B-505.7; REFER TO 4/A05.420
6. HANDRAILS SHALL EXTEND BEYOND AND IN THE SAME DIRECTION OF STAIR FLIGHTS PER 11B-505.10. WHERE THE EXTENSION OF THE HANDRAIL IN THE DIRECTION OF STAIR FLIGHT OR RAMP RUN WOULD CREATE A HAZARD, THE EXTENSION OF THE HANDRAIL MAY BE TURNED 90 DEGREES FROM THE DIRECTION OF STAIR FLIGHT OR RAMP RUN PER 11B-505.10.3
7. CONTRACTOR TO VERIFY THAT ALL STEPS ON A FLIGHT OF STAIRS SHALL HAVE UNIFORM TREADS AND RISERS PER 11B-504.2
8. CONTRACTOR TO VERIFY THAT (E) STAIR TREADS DO NOT HAVE SLOPE EXCEEDING 1:48 PER 11B-504.4
9. CONTRACTOR VERIFY RADIUS AT LEADING EDGE OF TREAD SHALL BE 1/2" MAX. RISER SLOPE UNDER TREAD SHALL NOT EXCEED 30 DEGREES PER 11B-504.5.
10. CONTRASTING STRIPE SHALL BE PROVIDED AT UPPER APPROACH AND LOWER TREAD PER 11B-504.4.1

COMMUNICATING STAIR - CODE NOTES

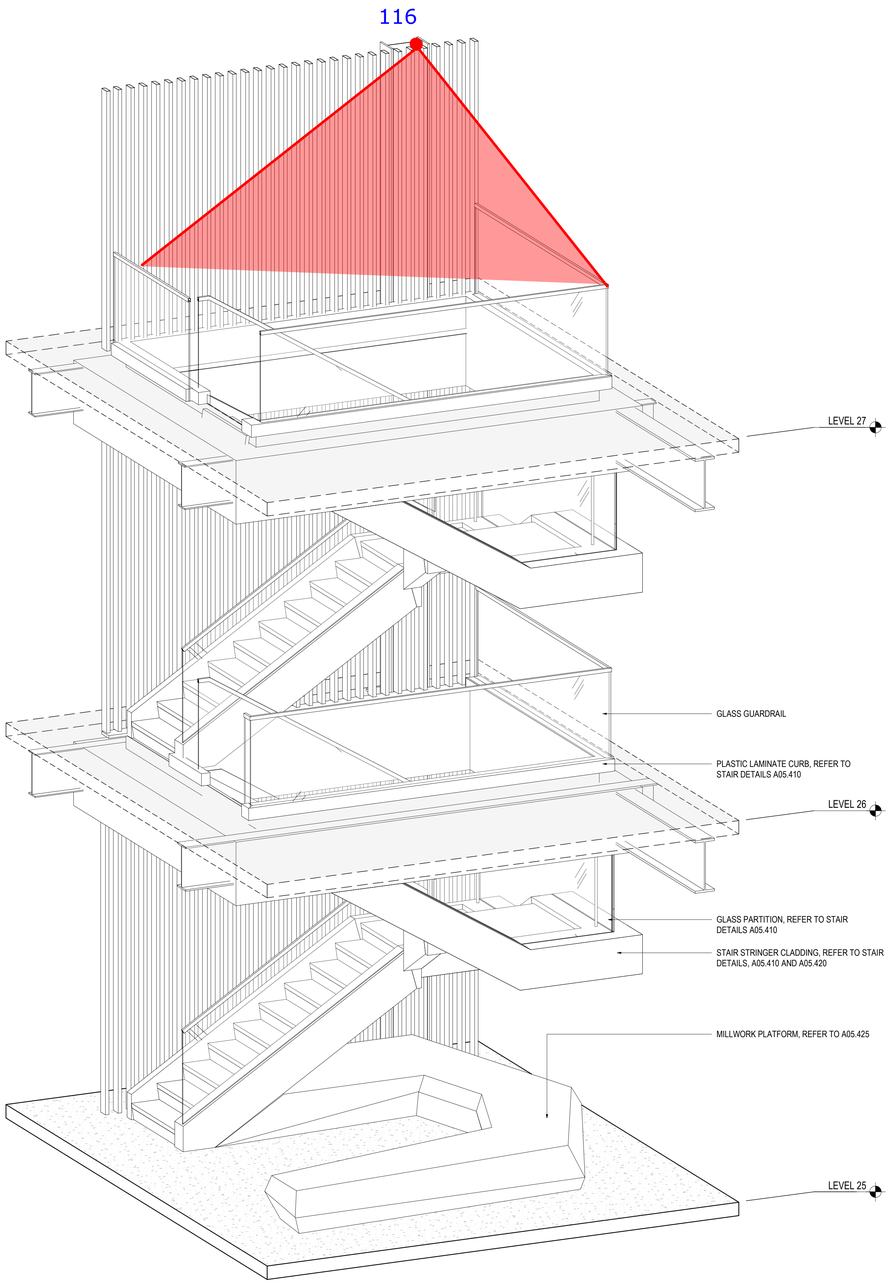

2 STAIRS - OVERALL AXONOMETRIC 2
SCALE:

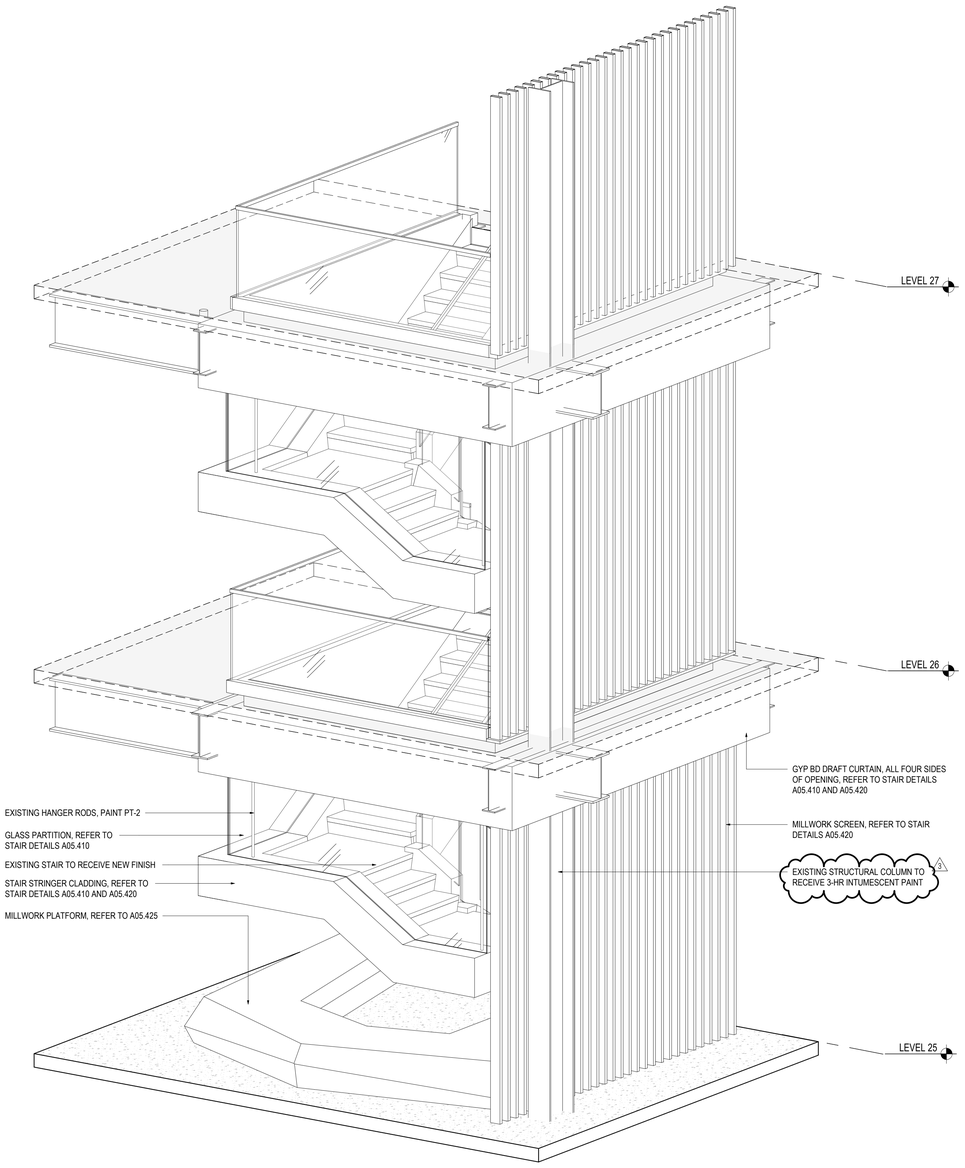

1 STAIRS - OVERALL AXONOMETRIC 1
SCALE:

amazon
525 MARKET STREET
SAN FRANCISCO, CA 94105

Gensler
2 Harrison Street
Suite 400
San Francisco, CA 94105
United States
Tel 415.433.3700
Fax 415.836.4599

△	Date	Description
2	12.06.2017	ISSUE FOR PERMIT
3	12.14.2017	ADDENDUM 1 - ISSUE FOR BID REVISIONS

Seal / Signature

Project Name
SFO28

Project Number
01.2866.000

Description
STAIR AXONOMETRICS

Scale
12" = 1'-0"

A05.100

© 2015 Gensler

12/15/2017 4:48:54 PM \\gensler.ad\Projects\Revit\UserModels\24844\Interiors - 01.2866.000 - SFO28 - Phase 2, Test Fits_Pyja_Vlwaiyukhan@gensler.com.rvt